


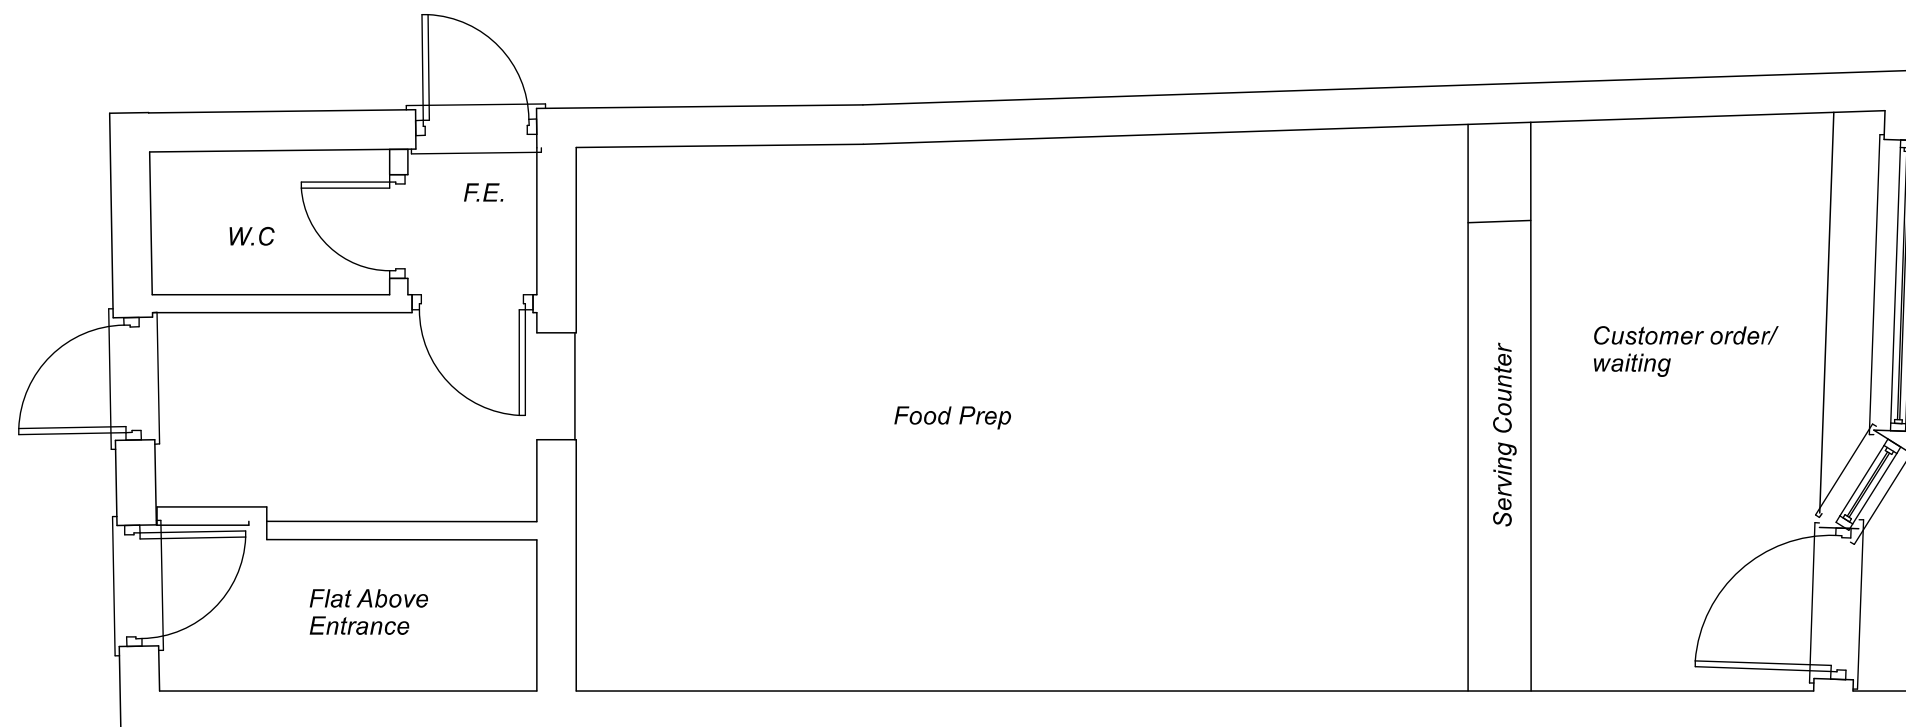

*Floor Plan 1:50*